


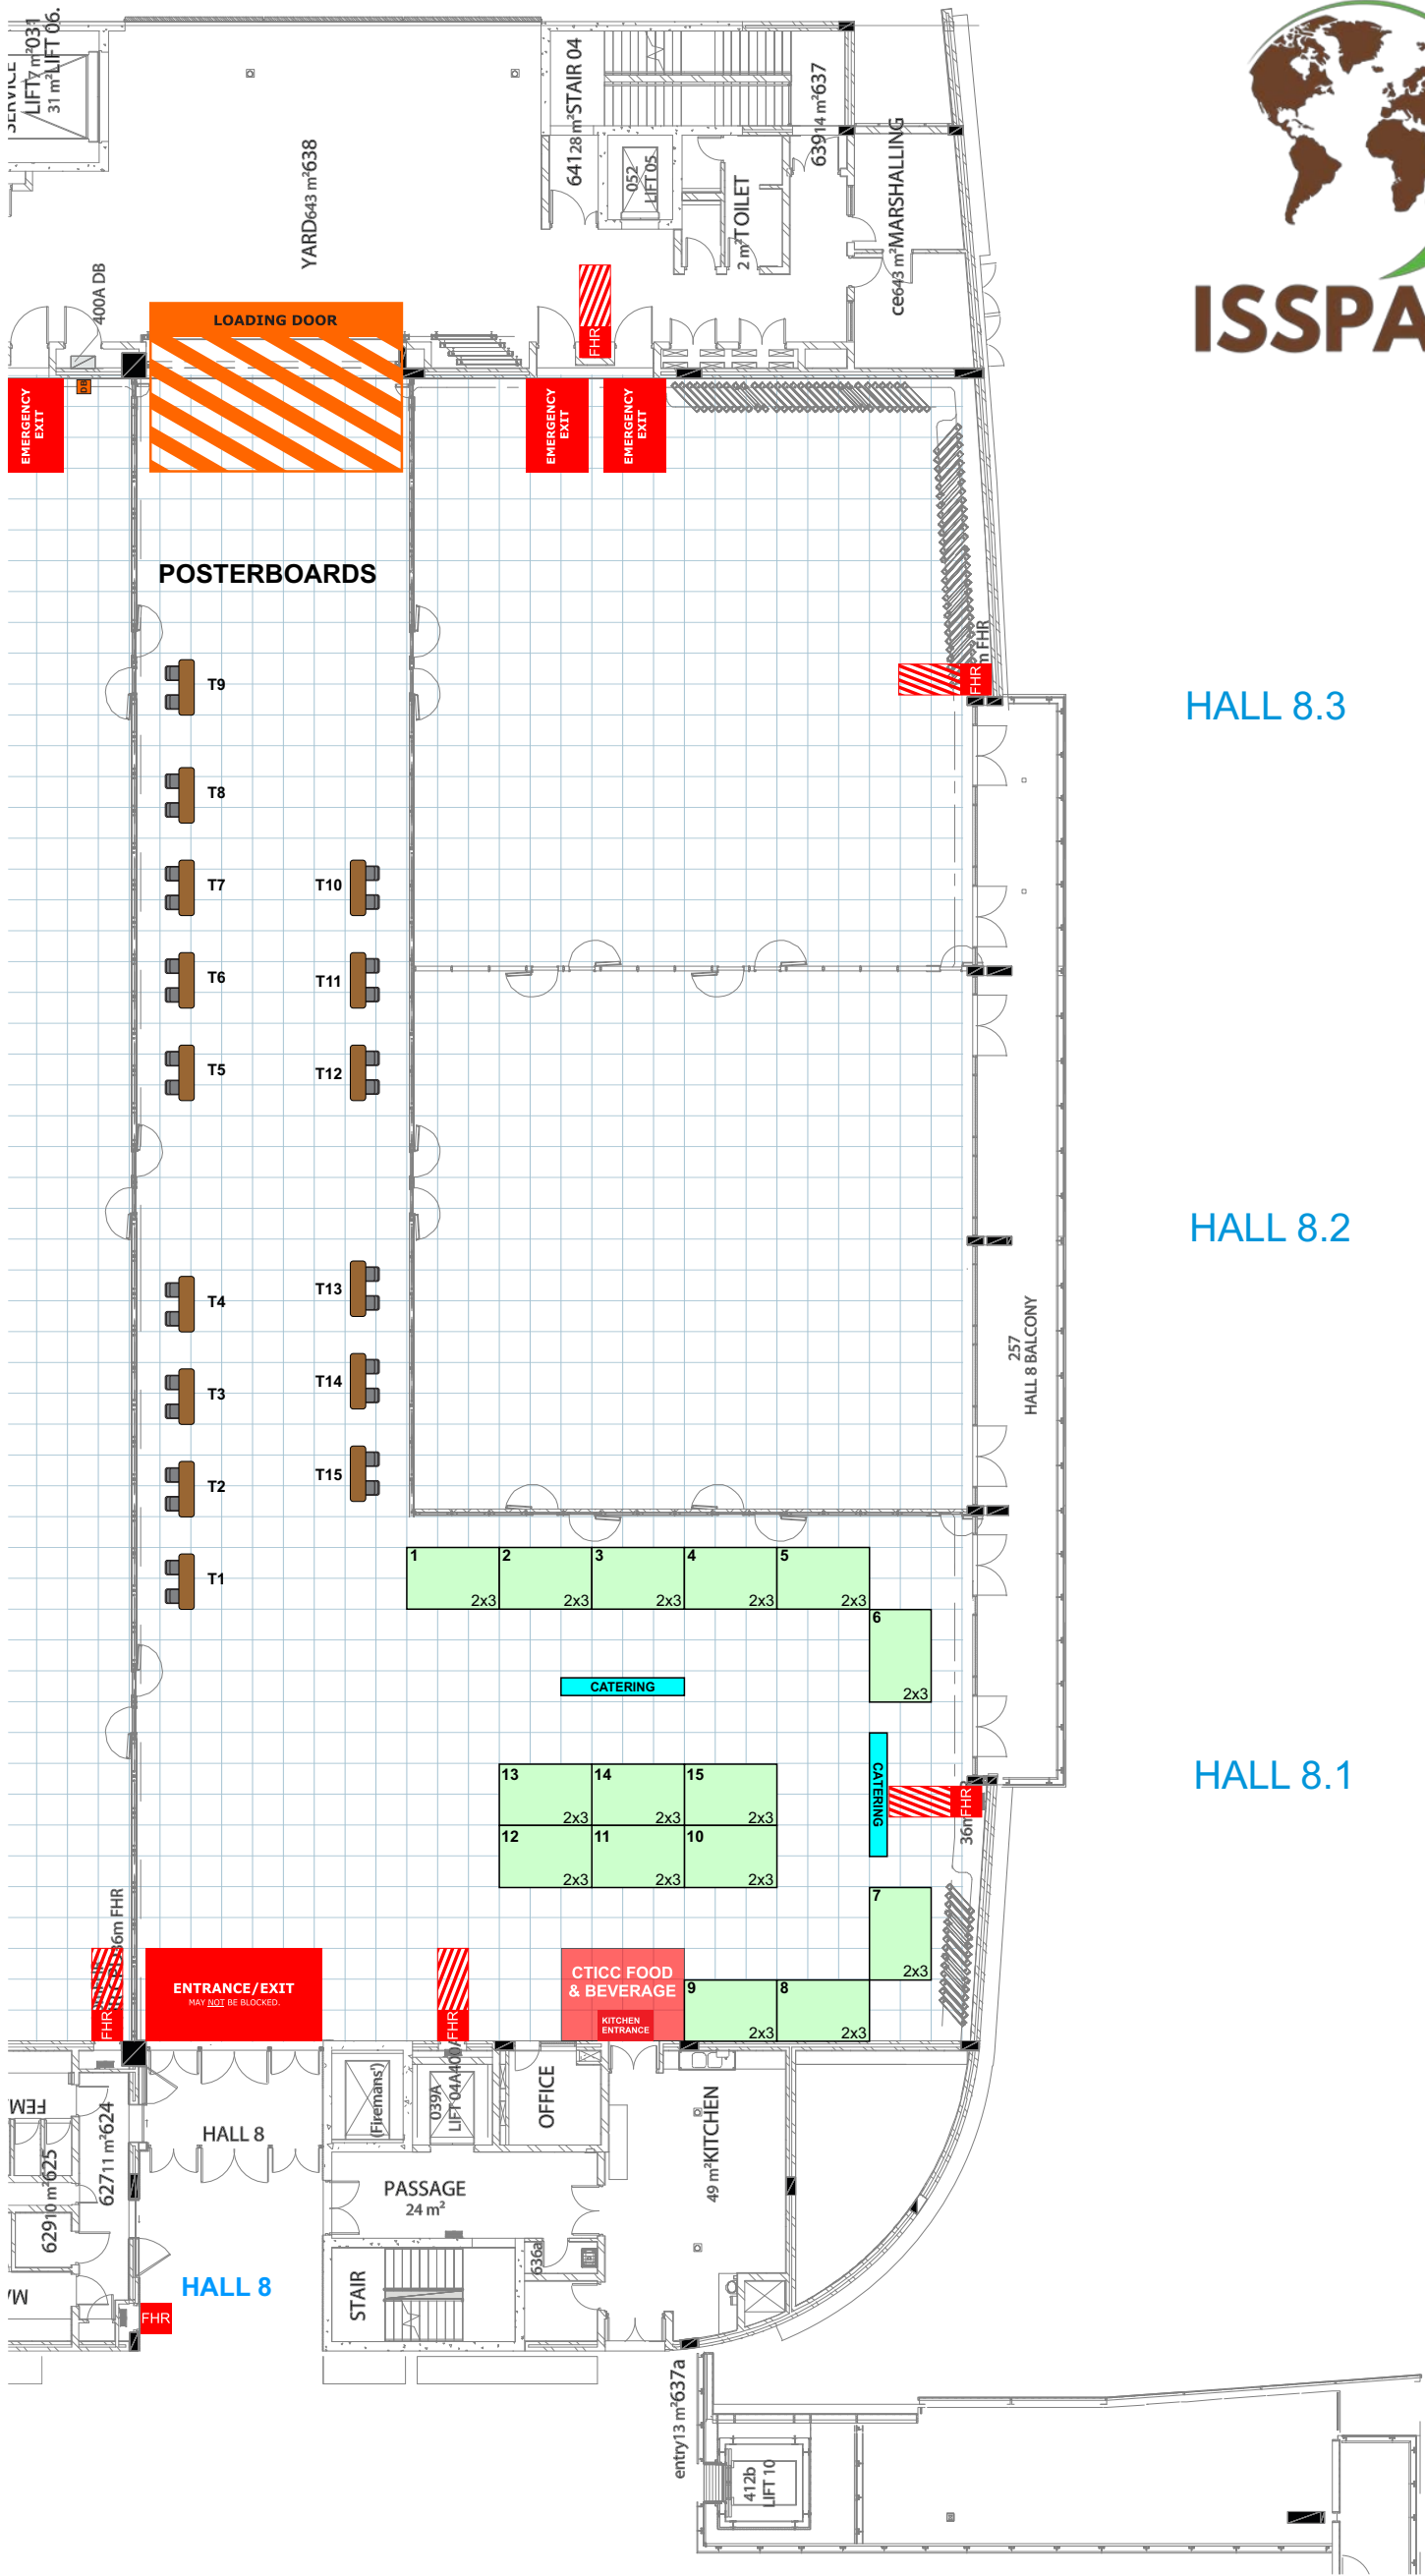

HALL 8.3

HALL 8.2

HALL 8.1

HALL 8



Welcome to the World of Events
52 PAARDEN EILAND ROAD
PAARDEN EILAND
CAPE TOWN
www.gl-events.co.za

CLIENT NAME:	PROJECT: SHOW LAYOUT		PROJECT NUMBER:	
	REVISION:	DWG NR: 003	PROJECT STATUS:	
SHOW:	ISSPA 2027		ISSUE DATE: 5/10/2026	
	PRINT SIZE : A3	PAGES: 001	DESIGNER: NI	
VENUE:	CTICC HALL 8		ACCOUNT EXECUTIVE: CC	
	DWG NAME: FLOORPLAN		APPROVAL DATE:	